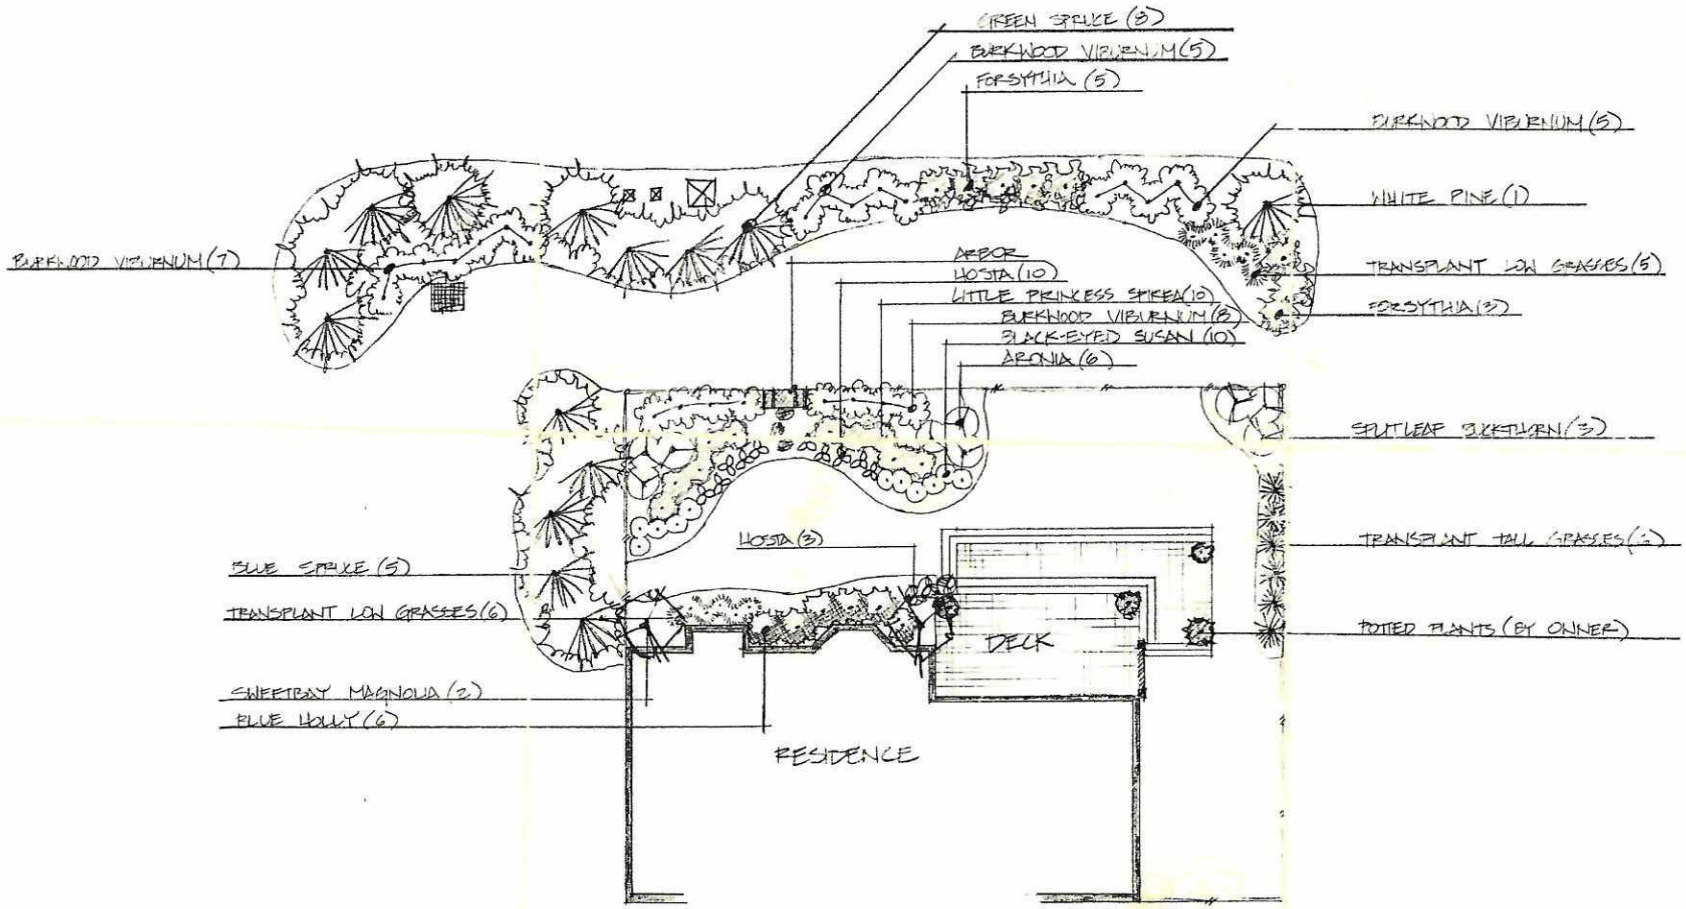

O.K. with Brian pat 4/27/00

NORTH

SCALE: 1/8" = 1'-0"

0 2 5 10 20 30

REVISIONS	BY

SCHULTZ RESIDENCE

Oakland Design Associates

landscape architecture
site planning
construction management

1158 Oakland Park Avenue
Columbus, Ohio 43224
(614) 268-3894

DRAWN D.H.
CHECKED J.R.
DATE 3-7-00
SCALE 1/8" = 1'-0"
JOB NO.
SHEET
OF SHEETS

THIS DRAWING IS THE EXCLUSIVE PROPERTY OF OAKLAND DESIGN ASSOCIATES AND SHALL NOT BE REPRODUCED, TRANSFERRED, OR OTHERWISE USED WITHOUT THIS WRITTEN PERMISSION.

ATLAS BLUEPRINT M012104